



PALM HILLS
DEVELOPMENTS



PALM PARKS

**IS FUELED BY ITS
SELF-MADE ENERGY**

**AN ADULT
PLAYGROUND**

**WHERE BEING
FREE-SPIRITED IS
CELEBRATED**

**THE MOMENTUM IS
FELT**

**BARBEQUE FIRES
NEVER DIE**

THE VIBE IS RICH

**AND HUMAN CONNECTION
OVERRULES ALL**

**AND THE TODDLERS
DRESS BETTER THAN THE
ADULTS**

**COMMUNITY
MATTERS HERE**

**EVEN THE DOGS HAVE
SMALL CLIQUES**

**MOM AND DAD DREAM
BIG. EQUALLY**

**THE PEOPLE OF PALM
PARKS HAVE THEIR OWN
AGENDA**

EGYPT'S LEADING REAL ESTATE DEVELOPER



Palm Hills Developments commands a geographically diversified & balanced portfolio of projects.



In 2005, Palm Hills Developments was listed on the Egyptian Stock Exchange and London Stock Exchange.


AND THE STORY OF PHD BEGAN

FOUNDED IN 1997 AS ETIHADEYA

A portfolio of

34

Projects

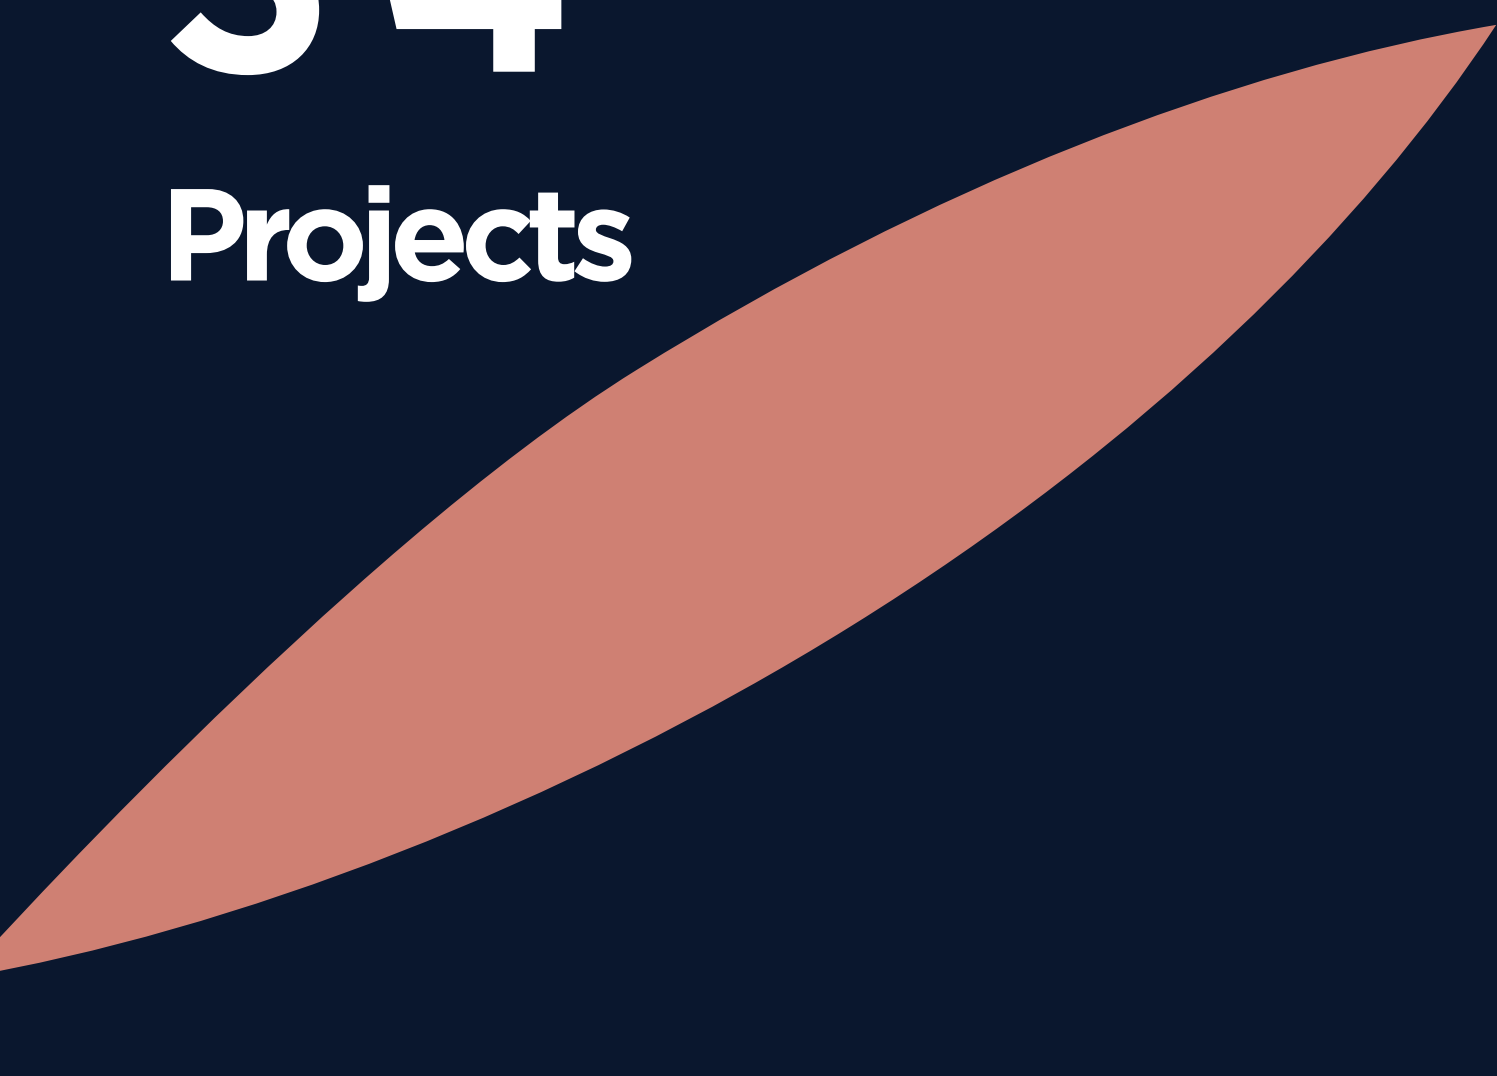



Spreading Over

34.6

million sqm.





70,000
GROWING FAMILIES

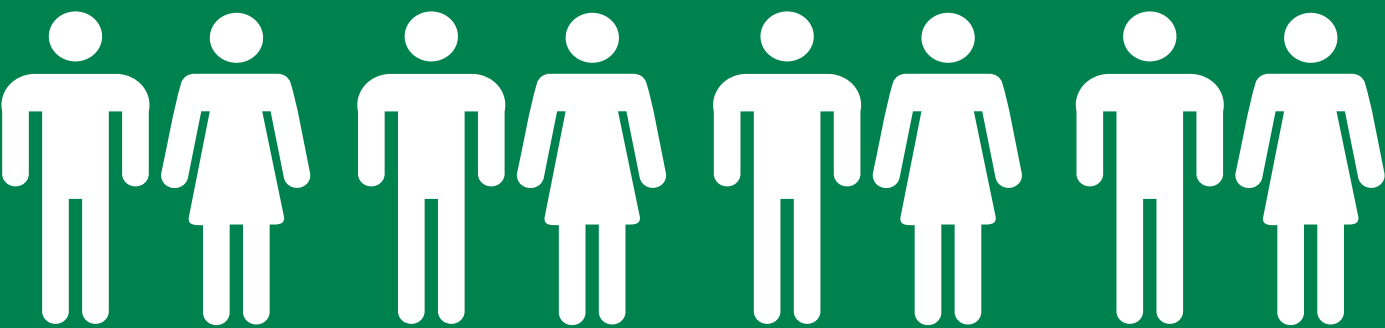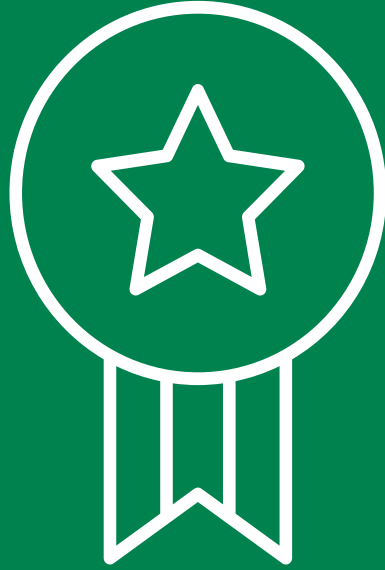

9

GLOBAL
AWARDS


PALM HILLS

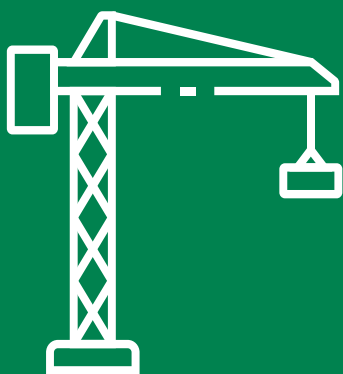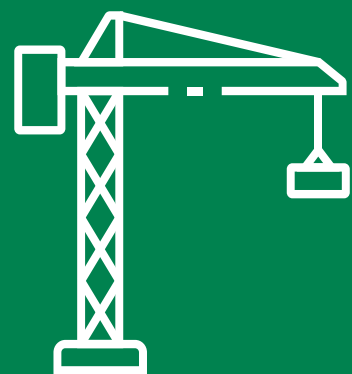

13 Projects

UNDER CONSTRUCTION

COMMERCIAL

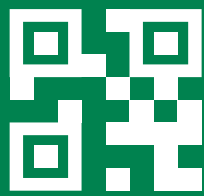

25 YEARS



Brand equity, track record

Backed by strong
shareholders

PALM HILLS COMMUNITIES

Mediterranean Sea



PALM PARKS; A CULTURE MADE BY YOU



A prodigy of Palm Hills, Palm Parks is a boutique neighborhood designed for the progressive community of West Cairo. The development brings a surge of momentum that brings a fresh spirit to the grass-concrete spaces. Created for people-centric individuals, the living philosophy of the project is to celebrate community above all. With communal areas, gorgeous park spaces, and homes that cater to small families and individuals, it truly is a place that puts humans at its core.

A FRESH TAKE ON LIVING

Dogs running after frisbees, saturated greenery, glistening lakes, ice-cool pools, and bustling communal areas where people enjoy each other's company. The project, placed on 475,000 sqm, is a pulsating catalyst for innovation, creative thought, and reflection.

Designed for aspirational individuals and small families. Artistic and commercial spaces add a metropolitan flavor to the 65% green project, making it one of the most well-rounded projects on the West side.



LOCATION MAP






MALL OF ARABIA: 8 MINUTES

MALL OF EGYPT: 11 MINUTES

HYPER ONE: 16 MINUTES

PALM HILLS OCTOBER: 18 MINUTES

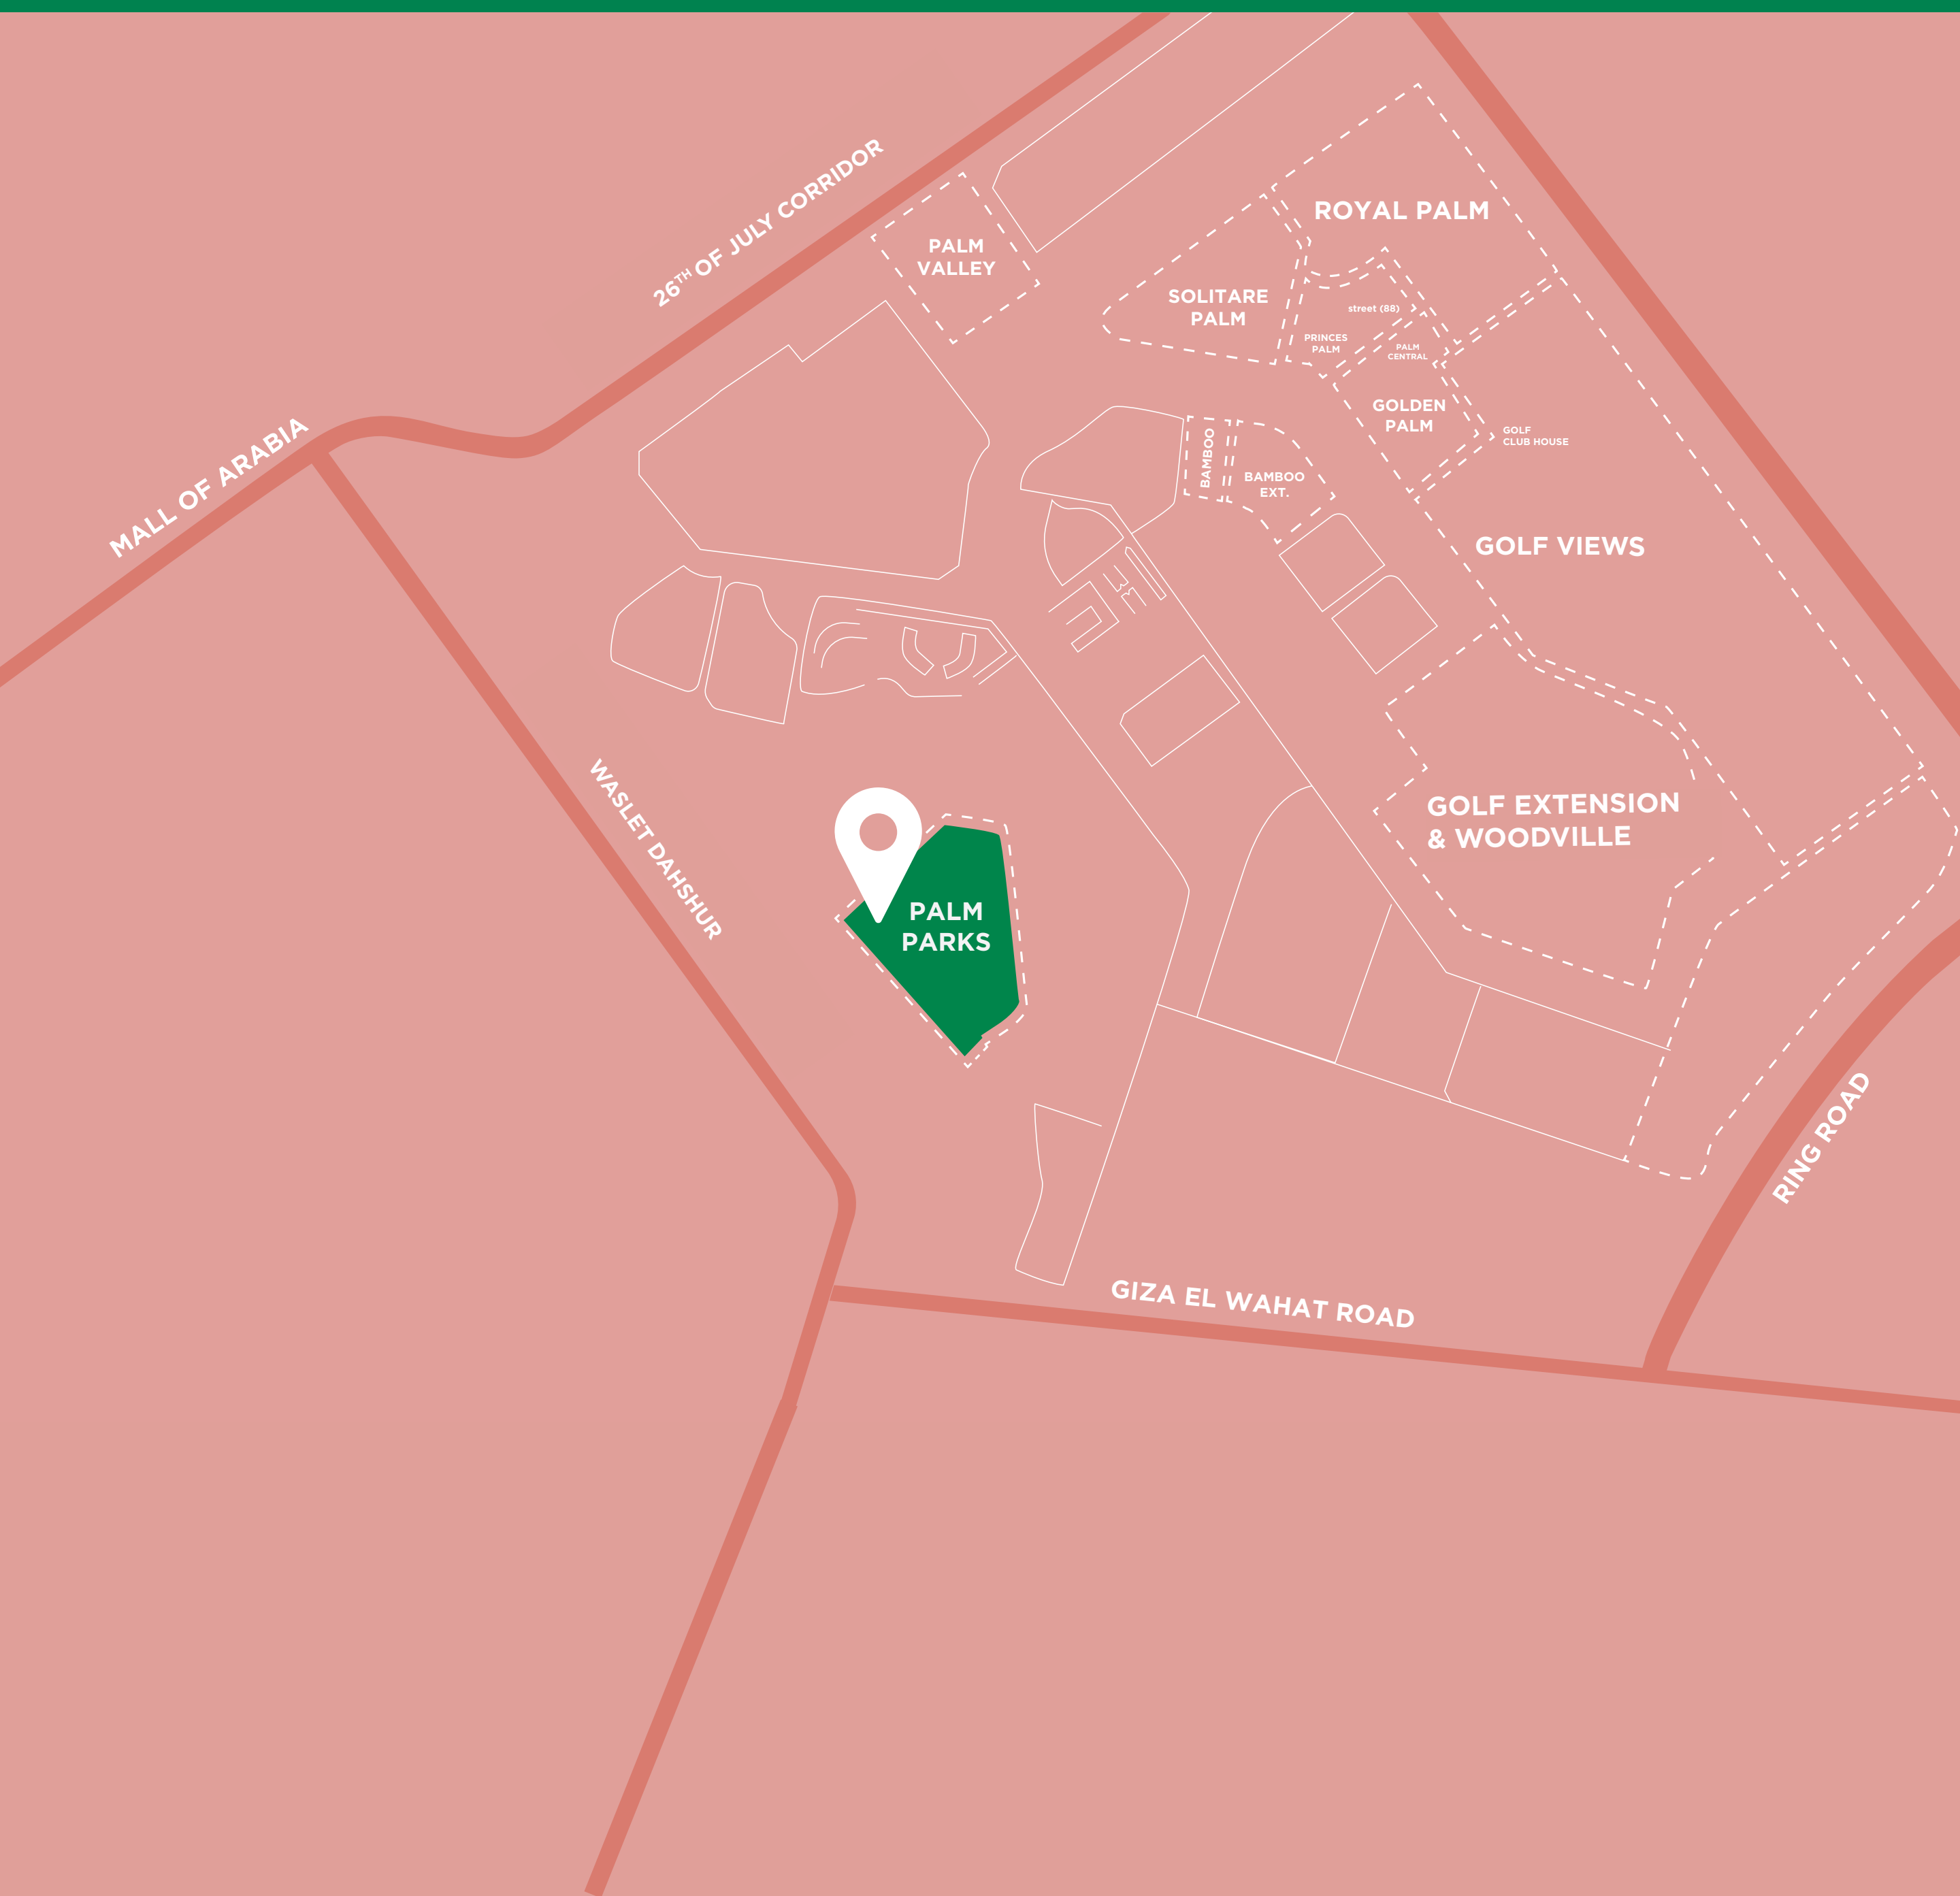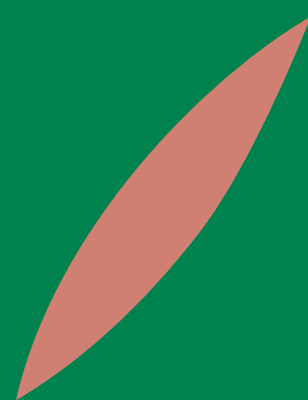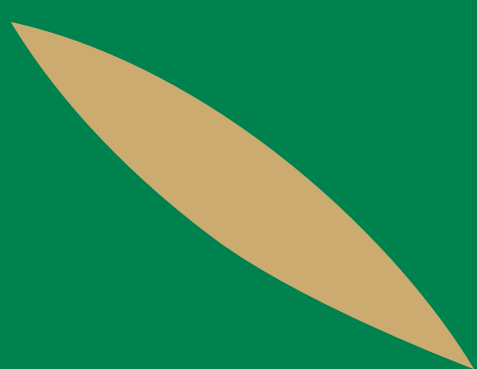

AN ADULT PLAYGROUND



KEEP YOUR SOUL COOL

Blue-green energy swirls through Palm Parks. Wherever they look, homeowners will find either blue pools or lush green plants. Zen is almost a given factor. After all, they are living in the middle of a “park”.





THE PEOPLE OF PALM PARKS

It's safe to say that living in a beautiful home is a must. But the community and energy people are surrounded by matters just as much. Creatives, and millennial business owners fill the walls of Palm Parks. The culture they've created is progressive, fresh, and is community-centric above all else.

They've found unique ways to make sure conversations keep going, their dogs are acquainted and a soulful vibe bounces off the walls of the development. Be it an idea or a person, nothing is ever unoriginal at Palm Parks.



HOME OF THE PROGRESSIVE



FROM WITHIN

A home needs to feel like a home. That's why we curated spacious, well-thought-out floor plans that creates a flowing, connected framework in which you can design your humble abode to host communal and private areas.


The layout leaves an immense amount of creativity when it comes to creating your home. We provide the framework, you make it your own.





AMENITIES

PALM HILLS GYM

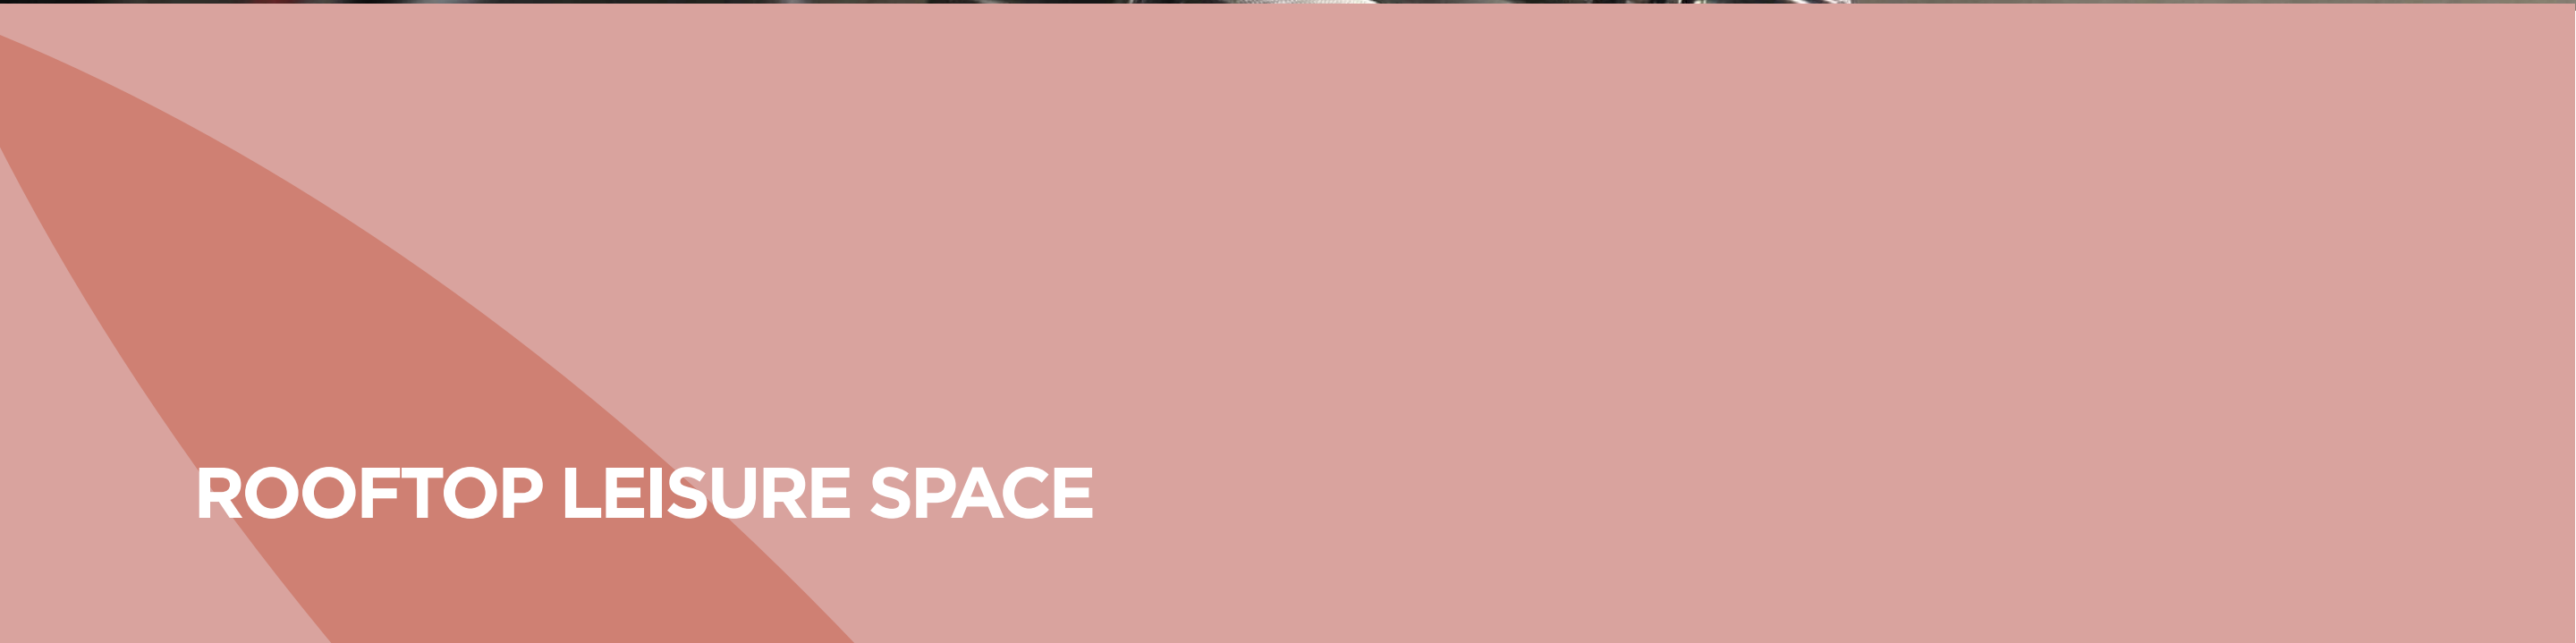

ROOFTOP LEISURE SPACE



MASTER PLAN



The background is a solid dark green color. It features several large, stylized leaf-like shapes. Two light green leaves are positioned in the upper right quadrant, pointing towards the top right. Two light pink leaves are positioned in the lower left quadrant, pointing towards the bottom left. The text 'FLOOR PLANS' is centered on the left side of the image.

FLOOR PLANS



TYPE F

GROUND FLOOR

Average BUA

Apartment 1	170.10 m ²
Apartment 2	90.67 m ²
Apartment 3	90.42 m ²
Apartment 4	169.67 m ²



Apartment 01		
Reception - Dining		5.80m x 480m - 4.10m x 3.20m
Kitchen		3.90m x2.95m
Guest Toilet		3.90m x 1.25m
Master Bedroom - Ensuite Bathroom		4.00m x 4.15m - 2.35m x 1.70m
Bedroom 1		4.10m x 3.65m
Storage		0.60m x 2.40m
Bedroom 2		3.80m x 4.15m
Bathroom		2.35m x 1.70m
Terrace		2.10m x 4.60m

Apartment 02		
Reception		5.15m x 5.10m
Kitchen - Dining		2.70m x 4.05m
Foyer		3.85m x 1.85m
Bathroom - Storage		2.00m x 2.65m - 0.80m x 1.00m
Bedroom		3.75m x 4.05m
Terrace		1.75m x 4.35m

Apartment 03		
Reception		5.10m x 5.15m
Kitchen - Dining		4.15m x 2.70m
Foyer		1.85m x 3.85m
Bedroom		4.05m x 3.65m
Bathroom - Storage		2.60mx 2.00m - 1.20m x 0.80m
Terrace		4.35m x 1.75m

Apartment 04		
Reception - Dining		4.80m x 5.80m - 3.25m x 4.05m
Kitchen		2.85m x 3.90m
Guest Toilet		1.25m x 3.90m
Master Bedroom - Ensuite Bathroom		4.15m x 4.00m - 1.70m x 2.35m
Bedroom 1		3.65m x 4.10m
Bedroom 2		4.15m x 3.80m
Bathroom		1.70m x 2.35m
Terrace		4.70m x 2.10m

DISCLAIMER
1. Visual materials are not to scale and are intended for illustrative purpose.
2. All landscaping and pools are not included in the property and solely for illustrative purpose.
3. Terraces and exterior elements may vary upon elevation.
4. Palm Hills Developments retain the right to make alterations.



TYPE F

TYPICAL FLOOR

Average BUA

Apartment *1	169.50 m ²
Apartment *2	90.90 m ²
Apartment *3	90.50 m ²
Apartment *4	168.60 m ²



Apartment *1	
Reception - Dining	5.80m x 4.80m - 4.10m x 3.20m
Kitchen	3.90m x 2.95m
Guest Toilet	3.90m x 1.25m
Master Bedroom - Ensuite Bathroom	4.00m x 4.15m - 2.35m x 1.70m
Bedroom 1	4.10m x 3.65m
Storage	0.60m x 2.40m
Bedroom 2	3.80m x 4.15m
Bathroom	2.35m x 1.70m
Terrace	1.90m x 4.60m
Apartment *2	
Reception	5.15m x 5.10m
Kitchen - Dining	2.70m x 4.05m
Foyer	3.85m x 1.85m
Bathroom - Storage	2.00m x 2.35m - 0.80m x 1.20m
Bedroom	3.75m x 4.05m
Terrace	1.45m x 4.15m

Apartment *3	
Reception	5.10m x 5.15m
Kitchen - Dining	4.15m x 2.70m
Foyer	1.85m x 3.85m
Bedroom	4.05m x 3.65m
Bathroom - Storage	2.35mx 2.00m - 1.20m x 0.80m
Terrace	4.15m x 1.45m
Apartment *4	
Reception - Dining	4.80m x 5.80m - 3.25m x 4.05m
Kitchen	2.85m x 3.90m
Guest Toilet	1.25m x 3.90m
Master Bedroom - Ensuite Bathroom	4.15m x 4.00m - 1.70m x 2.35m
Bedroom 1	3.65m x 4.10m
Bedroom 2	4.15m x 3.70m
Bathroom	1.70m x 2.35m
Terrace	4.70m x 1.90m

DISCLAIMER
1. Visual materials are not to scale and are intended for illustrative purpose.
2. All landscaping and pools are not included in the property and solely for illustrative purpose.
3. Terraces and exterior elements may vary upon elevation.
4. Palm Hills Developments retain the right to make alterations.



TYPE G

GROUND FLOOR

Average BUA

Apartment 1	170.19 m ²
Apartment 2	91.11 m ²
Apartment 3	93.02 m ²
Apartment 4	132.38 m ²



Apartment 01		
Reception - Dining	4.80m x 5.80m	3.25m x 4.15m
Kitchen	2.95m x 3.90m	
Guest Toilet	1.25m x 3.90m	
Master Bedroom - Ensuite Bathroom	4.15m x 4.00m	2.35m x 1.70m
Bedroom 1	4.15m x 3.80m	
Storage	2.40m x 0.60m	
Bedroom 2	3.65m x 4.10m	
Bathroom	1.70m x 2.35m	
Terrace	4.55m x 2.10m	
Apartment 02		
Reception	5.10m x 5.15m	
Kitchen - Dining	4.05m x 2.70m	
Foyer	1.70m x 3.85m	
Bathroom	2.65m x 2.00m	
Bedroom	4.05m x 3.75m	
Terrace	4.35m x 1.75m	

Apartment 03		
Reception	5.20m x 5.10m	
Kitchen - Dining	2.80m x 4.05m	
Foyer	3.90m x 1.90m	
Bedroom	3.75m x 3.95m	
Bathroom - Storage	2.00m x 2.40m	0.80m x 1.15m
Terrace	1.80m x 4.40m	
Apartment 04		
Reception - Dining	4.00m x 7.70m	
Kitchen	3.90m x 3.15m	
Bathroom	3.90m x 2.40m	
Master Bedroom - Ensuite Bathroom	3.90m x 3.70m	2.65m x 1.95m
Bedroom 1	4.20m x 3.70m	
Terrace	1.90m x 4.50m	

DISCLAIMER
1. Visual materials are not to scale and are intended for illustrative purpose.
2. All landscaping and pools are not included in the property and solely for illustrative purpose.
3. Terraces and exterior elements may vary upon elevation.
4. Palm Hills Developments retain the right to make alterations.



TYPE G

TYPICAL FLOOR

Average BUA

Apartment *1	169.50 m²
Apartment *2	90.40 m²
Apartment *3	92.70 m²
Apartment *4	130.50 m²



Apartment *1		
Reception - Dining	4.80m x 5.80m - 3.25m x 4.15m	
Kitchen	2.95m x 3.90m	
Guest Toilet	1.25m x 3.90m	
Master Bedroom - Ensuite Bathroom	4.15m x 3.90m - 2.35m x 1.70m	
Bedroom 1	4.15m x 3.70m	
Storage	2.40m x 0.80m	
Bedroom 2	3.65m x 4.10m	
Bathroom	1.70m x 2.35m	
Terrace	4.60m x 1.90m	
Apartment *2		
Reception	5.10m x 5.15m	
Kitchen - Dining	4.05m x 2.70m	
Foyer	1.70m x 3.85m	
Bathroom	2.65m x 2.00m	
Bedroom	3.95m x 3.65m	
Terrace	4.15m x 1.40m	

Apartment *3	
Reception	5.20m x 5.10m
Kitchen- Dining	2.80m x 4.05m
Foyer	3.90m x 1.90m
Bedroom	3.75m x 3.95m
Bathroom - Storage	2.00m x 2.40m - 0.80m x 1.15m
Terrace	1.55m x 4.20m
Apartment *4	
Reception - Dining	4.00m x 7.70m
Kitchen	3.90m x 3.15m
Guest Toilet	3.90m x 2.40m
Master Bedroom - Ensuite Bathroom	3.90m x 3.60m - 2.65m x 1.95m
Bedroom 1	4.20m x 3.60m
Terrace	1.65m x 4.50m

DISCLAIMER
1. Visual materials are not to scale and are intended for illustrative purpose.
2. All landscaping and pools are not included in the property and solely for illustrative purpose.
3. Terraces and exterior elements may vary upon elevation.
4. Palm Hills Developments retain the right to make alterations.



FINISHING SPECS

FLOORS

Reception	Egyptian Porcelain or equivalent
Bedrooms	HDF wood or equivalent
Bathrooms, kitchens, aisles and terraces	Egyptian ceramic or equivalent

OPENINGS

All openings in buildings’ facades are made of glass / UPVC.
All interior and exterior doors are made of MDF filled wood with wood veneer.

SANITARY WARE

Sanitary appliances: Duravit or equivalent.
Mixers: Ideal Standard or equivalent.
All interior and exterior doors are made of MDF filled wood.

ELECTRICITY & ENERGY

Electricity distribution boxes, light switches and wall plates are brought by Bticino or equivalent

ENTRANCES OF BUILDINGS

Egyptian marble or equivalent.
Handrails are made of fabricated steel or its equivalent.



CONSTRUCTION UPDATES FEBRUARY 2022









ZAMALEK:

1, El Kamel Mohamed St.
Tel: +202 2737 5530 - 31 - 32 - 33

5th SETTLEMENT:


Namaa Building # 75,
1st section, Road 90
Tel: +202 2810 4530 - 31 - 33

6th OF OCTOBER:

Palm Hills October (Palm Central)
Tel: +202 3886 0103-04
Ext: 8812
Mob: +2 010 6668 6108

ALEXANDRIA

30 Patrice Lumumba,
Tel: +203 033926010 - 002

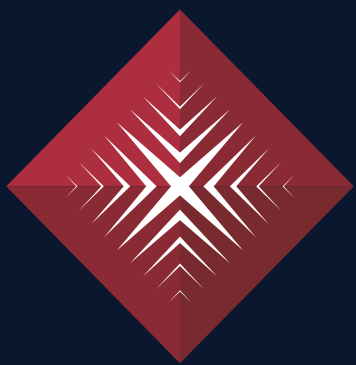

PALM HILLS
DEVELOPMENTS

19743

www.palmhillsdevelopments.com